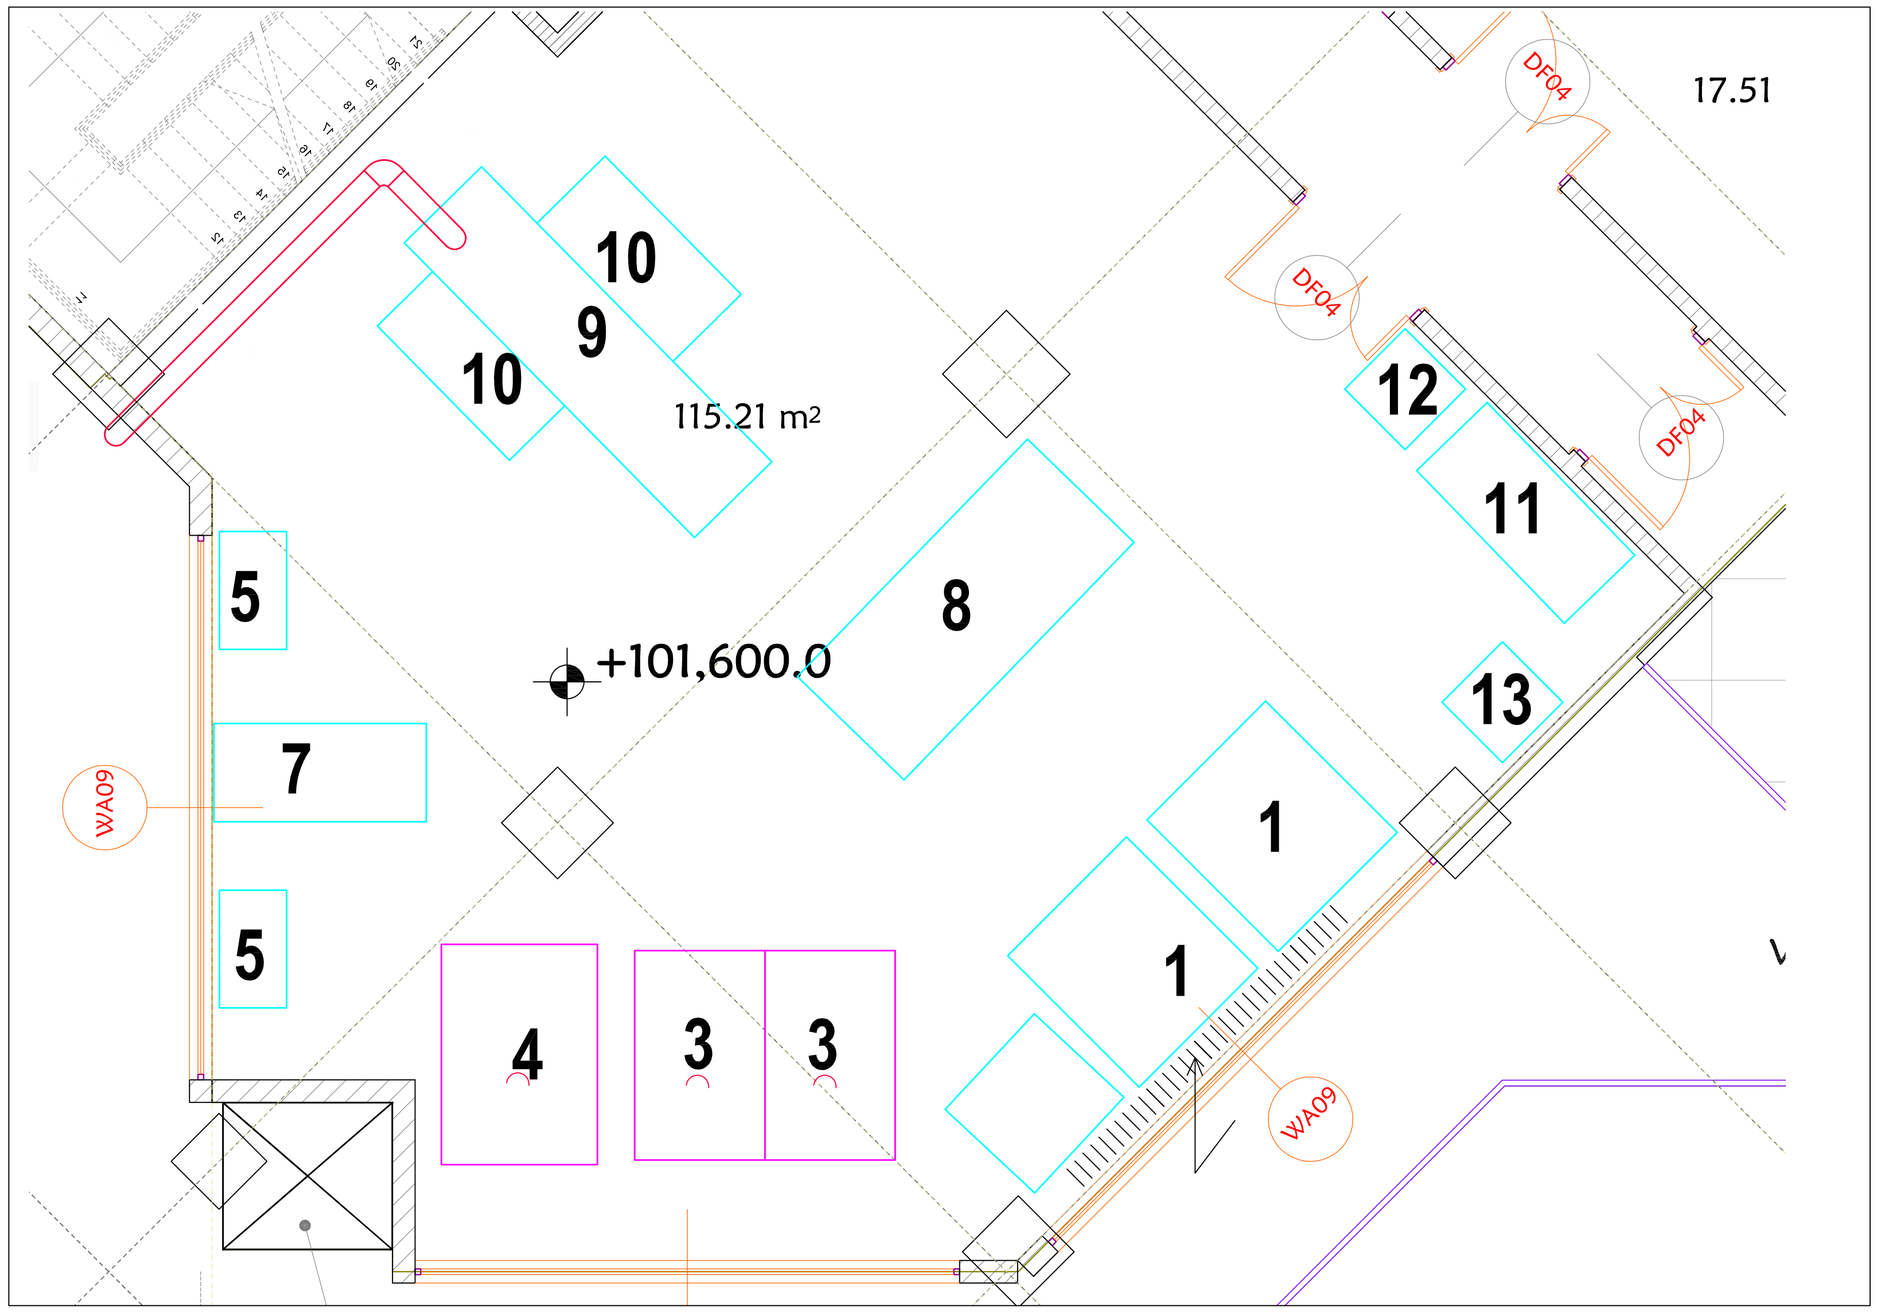

LAUNDRY SECTION NOTES

ITEM	QUANTITY	DESCRIPTION	SPECIFICATIONS
1	2	Washer Extractor	Milnor Capacity: 36 kg Motor: 5hp(3.72kw) Overall Dimensions WxDxH:1216x1346x1702 Net Weight: 607 kg
2	1	Washer Extractor	Milnor Capacity: 7 kg Motor: 2hp(1.5kw) Overall Dimensions WxDxH:900x1000x1400 Net Weight: 200 kg
3	2	Dryer	Milnor Capacity: 34 kg Motor: 1hp(0.75kw) Overall Dimensions WxDxH:1173x889x2142 Net Weight: 403 kg
4	1	Dryer	Milnor Capacity: 9 kg Motor: 0.3hp(0.23kw) Overall Dimensions WxDxH: 900x900x1500
5	2	Steam press	Milnor 1500mm x 500mm
6a	1	Commercial Hand Iron	Milnor
6b	1	Ironing table	2400 x 1000 x 900
7	1	Folding table with hand iron	2000 x 600 x 900
8	1	Folding table	2400 x 1200 x 900
9	1	Flat Work Ironer (calendar)	MAXI-FINISH Steam model: MF13A Overall Dimensions WxDxH:3658x965x1524 Net Weight: 1045 kg
10	1	Feeding/ Receiving table	2400 x 800 x 900
11	1	Dhobi Sink	1500 x 600
12	1	Wash Hand Basin	Standard WHB
13	5	Laundry trolleys	Standard trolley

GENERAL NOTES

1. All dimensions in mm unless otherwise specified.
2. Drawings are not to be scaled.only figured dimensions to be used.
3. All dimensions to be checked and verifyed before commencement of the work.
11. These drawings should be read with any other relevant drawings.
13. SVP denotes Soil vent Pipes.
6. IC denotes inspection chambers.
7. All drainage works to MOH standards.
4. Fire instructional notices shall be provided.
2. All water Supply pipes to be PPRC-PN20

LEGEND

REVISIONS:

No.	Description	Date	No.	Description	Date

ARCHITECTS:
HABITECH CONSULTANTS
ARCHITECTS AND PLANNERS
P.O BOX 66495
TEL. 3860394/5
NAIROBI

PROJECT
THE PROPOSED PHASE 2 WORKS FOR THE PROPOSED RESEARCH TECHNOLOGY AND INNOVATION LABORATORIES AND RELATED INFRASTRUCTURE ON PLOT NO 209/5811, LUSAKA ROAD, NAIROBI.

DRAWING TITLE: Ground floor Laundry Equipment layout
DWG. NO: EMS 042/08/25
SHEET NO: 2 of 2
SCALE: 1:172.93
DATE: 30th June, 2025.
DRAWN : H.0
APPROVED: L.M.M

CONSULTANTS:
EMS CONSULTANTS LTD
MECHANICAL ENGINEERS
P.O BOX 11743-00100
TEL. 0722817860 / 0757539257
NAIROBI

CONSULTANTS SIGNATURE:
DATE.....

CLIENT:
GOVERNMENT OF KENYA
MINISTRY OF INVESTMENTS, TRADE AND INDUSTRY.

Posted Image #1 83CAA435.bmp

A VISION 2030 PROJECT
KENYA INDUSTRIAL RESEARCH DEVELOPMENT INSTITUTE
P.O.BOX 30650-00100,
NAIROBI.KENYA.

CLIENTS SIGNATURE:
DATE.....

MINISTRY OF LANDS, PUBLIC WORKS, HOUSING & URBAN DEVELOPMENT
Approved.....
Date.....
Chief Mechanical Engineer
STATE DEPARTMENT FOR PUBLIC WORKS

FOR THE GOVERNMENT OF THE REPUBLIC OF KENYA